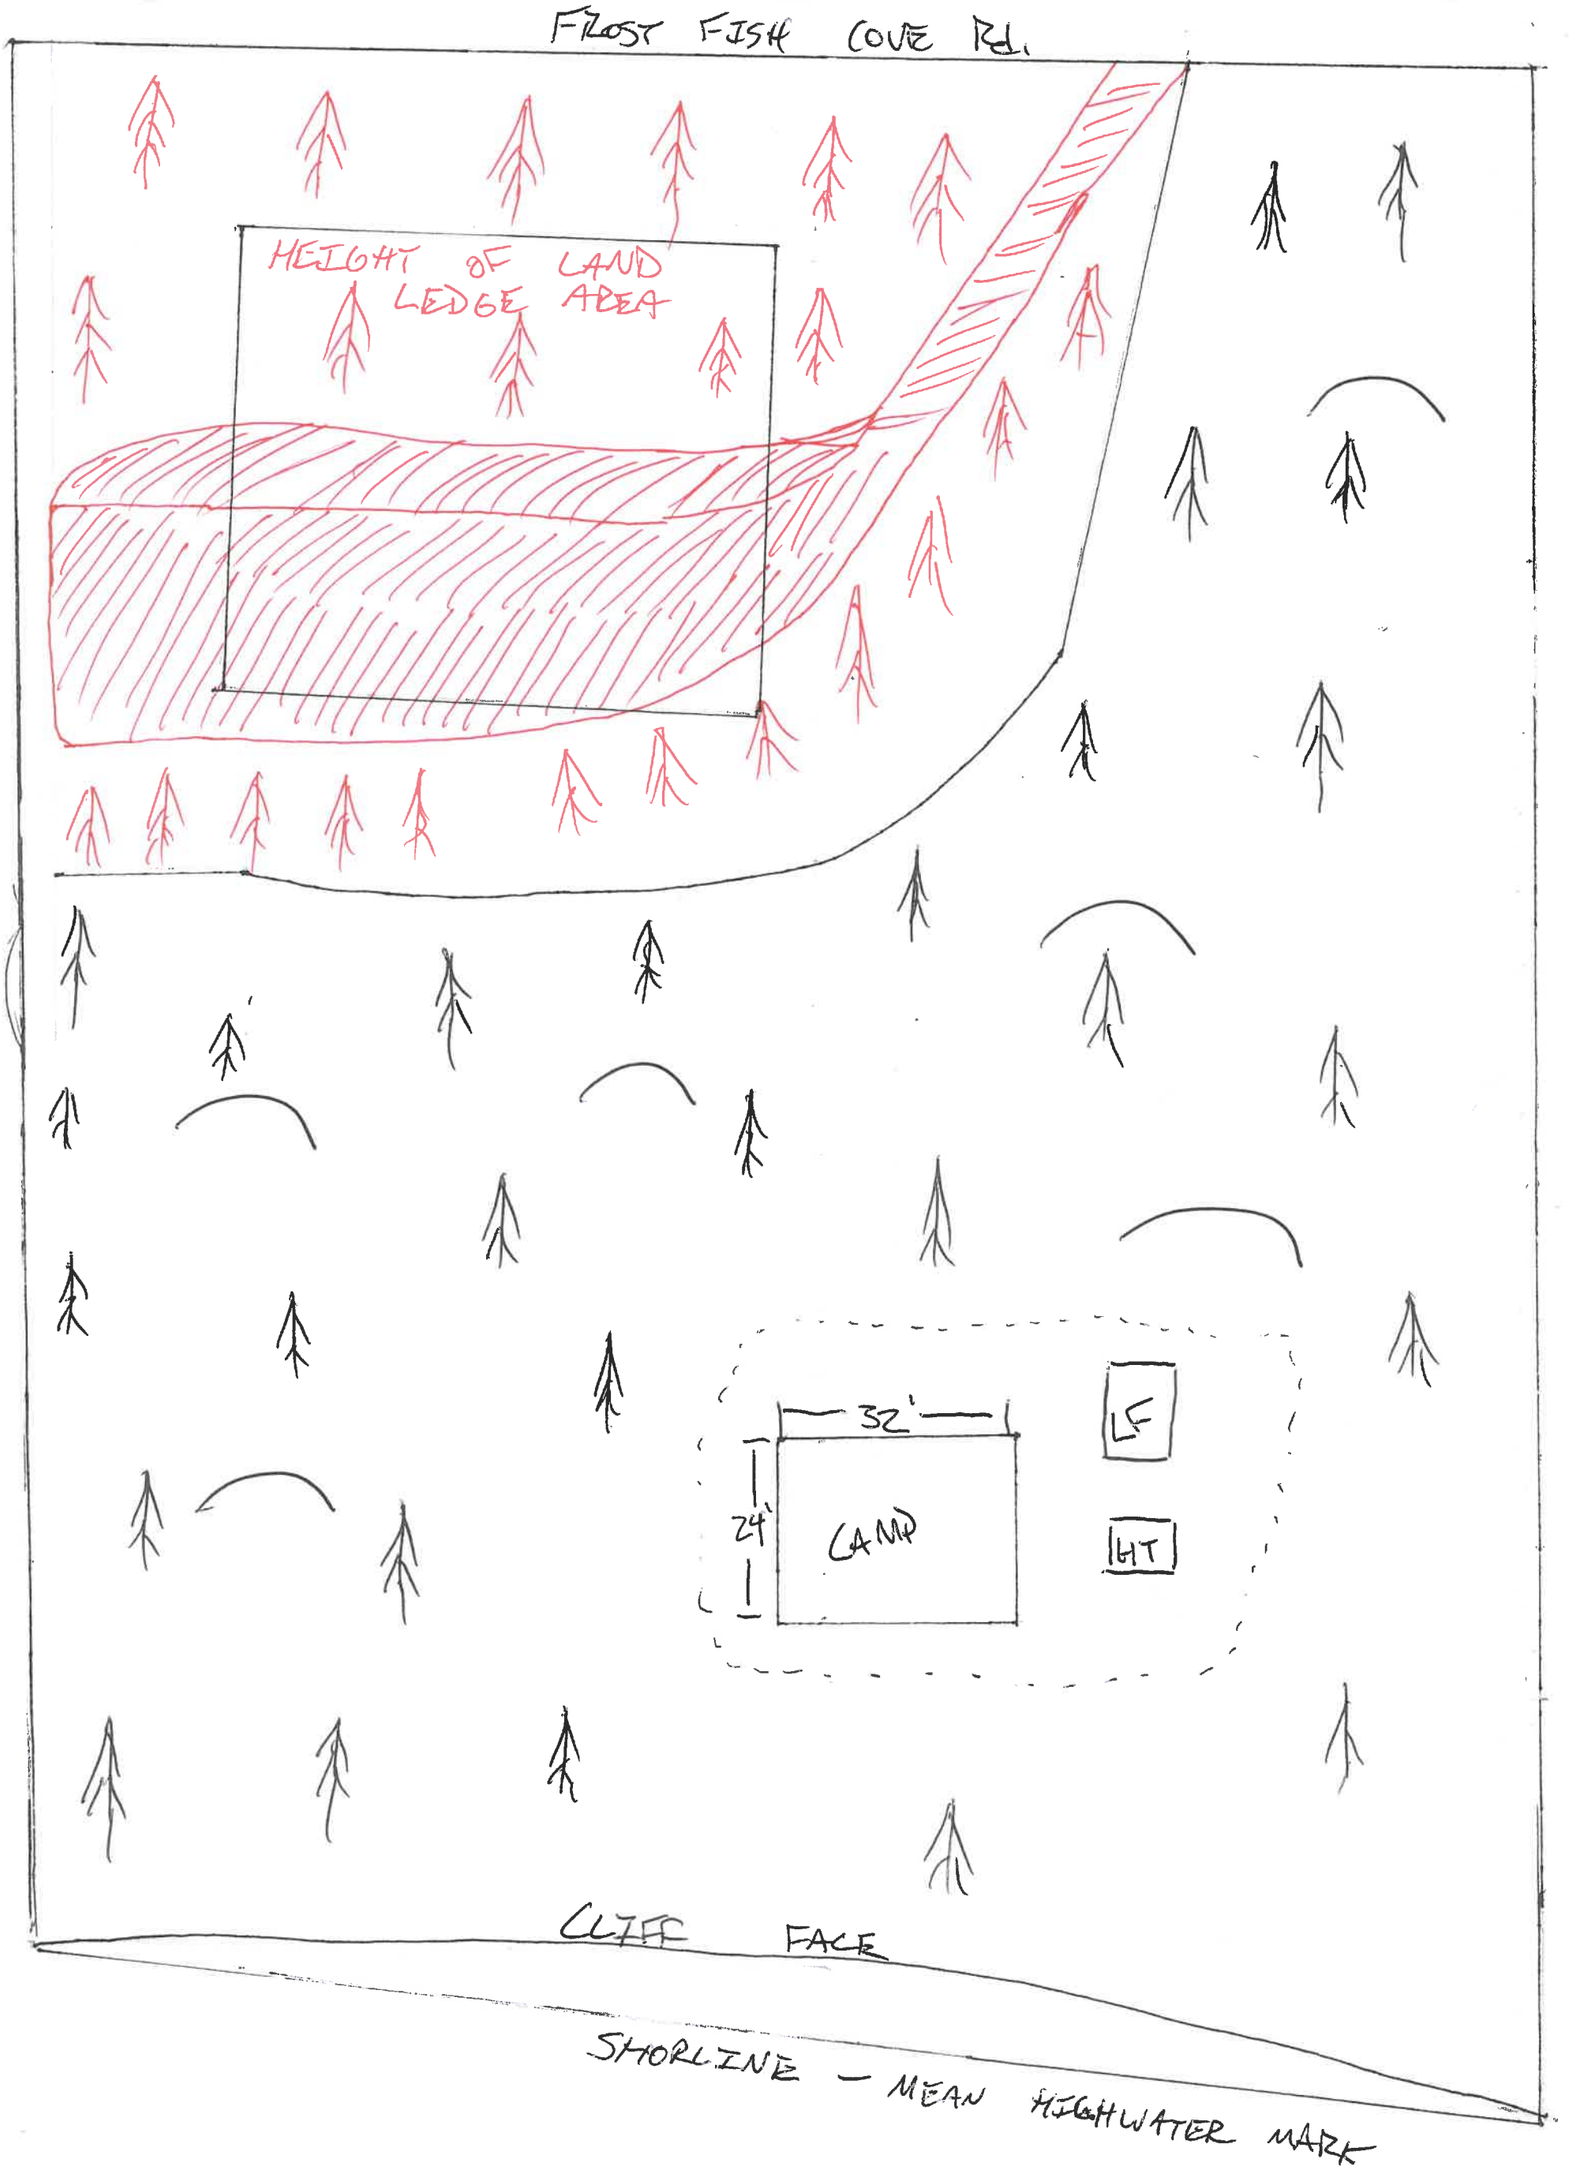

N

MAP #1 - PRE-EXISTING CONDITIONS

1/8" = 5.0'

APPROVED BY

NAME / SIGNATURE

DATE

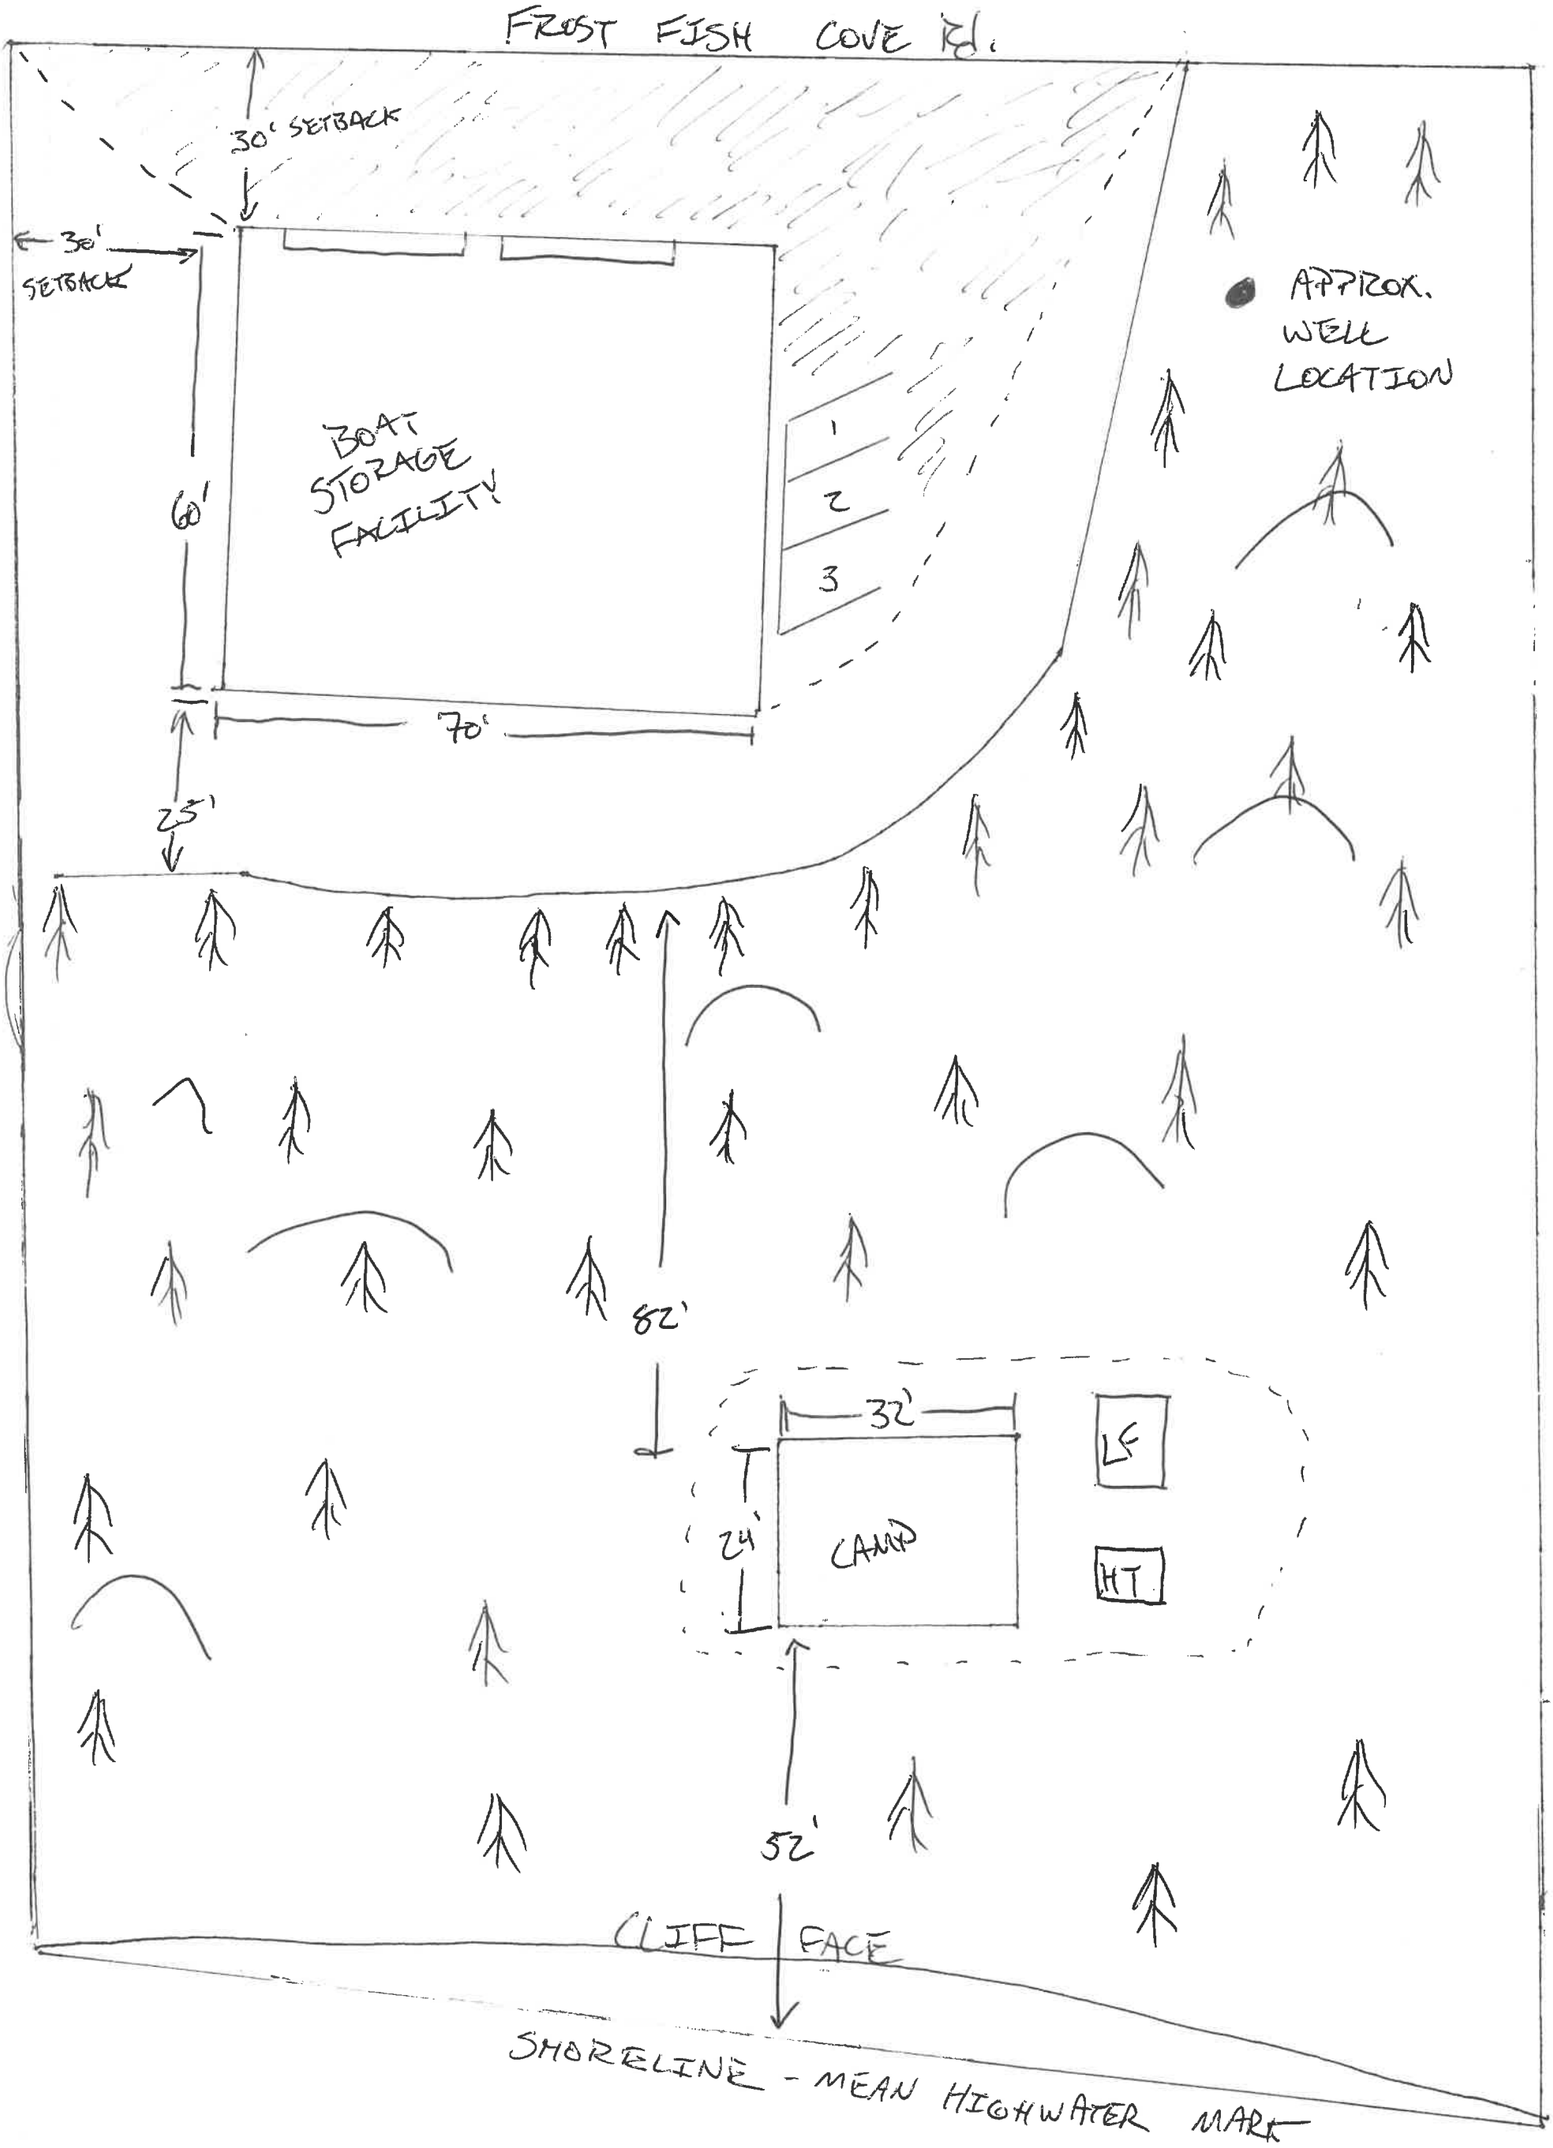

N

MAP #2 — SETBACKS + DRIVEWAY / PARKING

1/8" = 50'

APPROVED BY

NAME / SIGNATURE

DATE

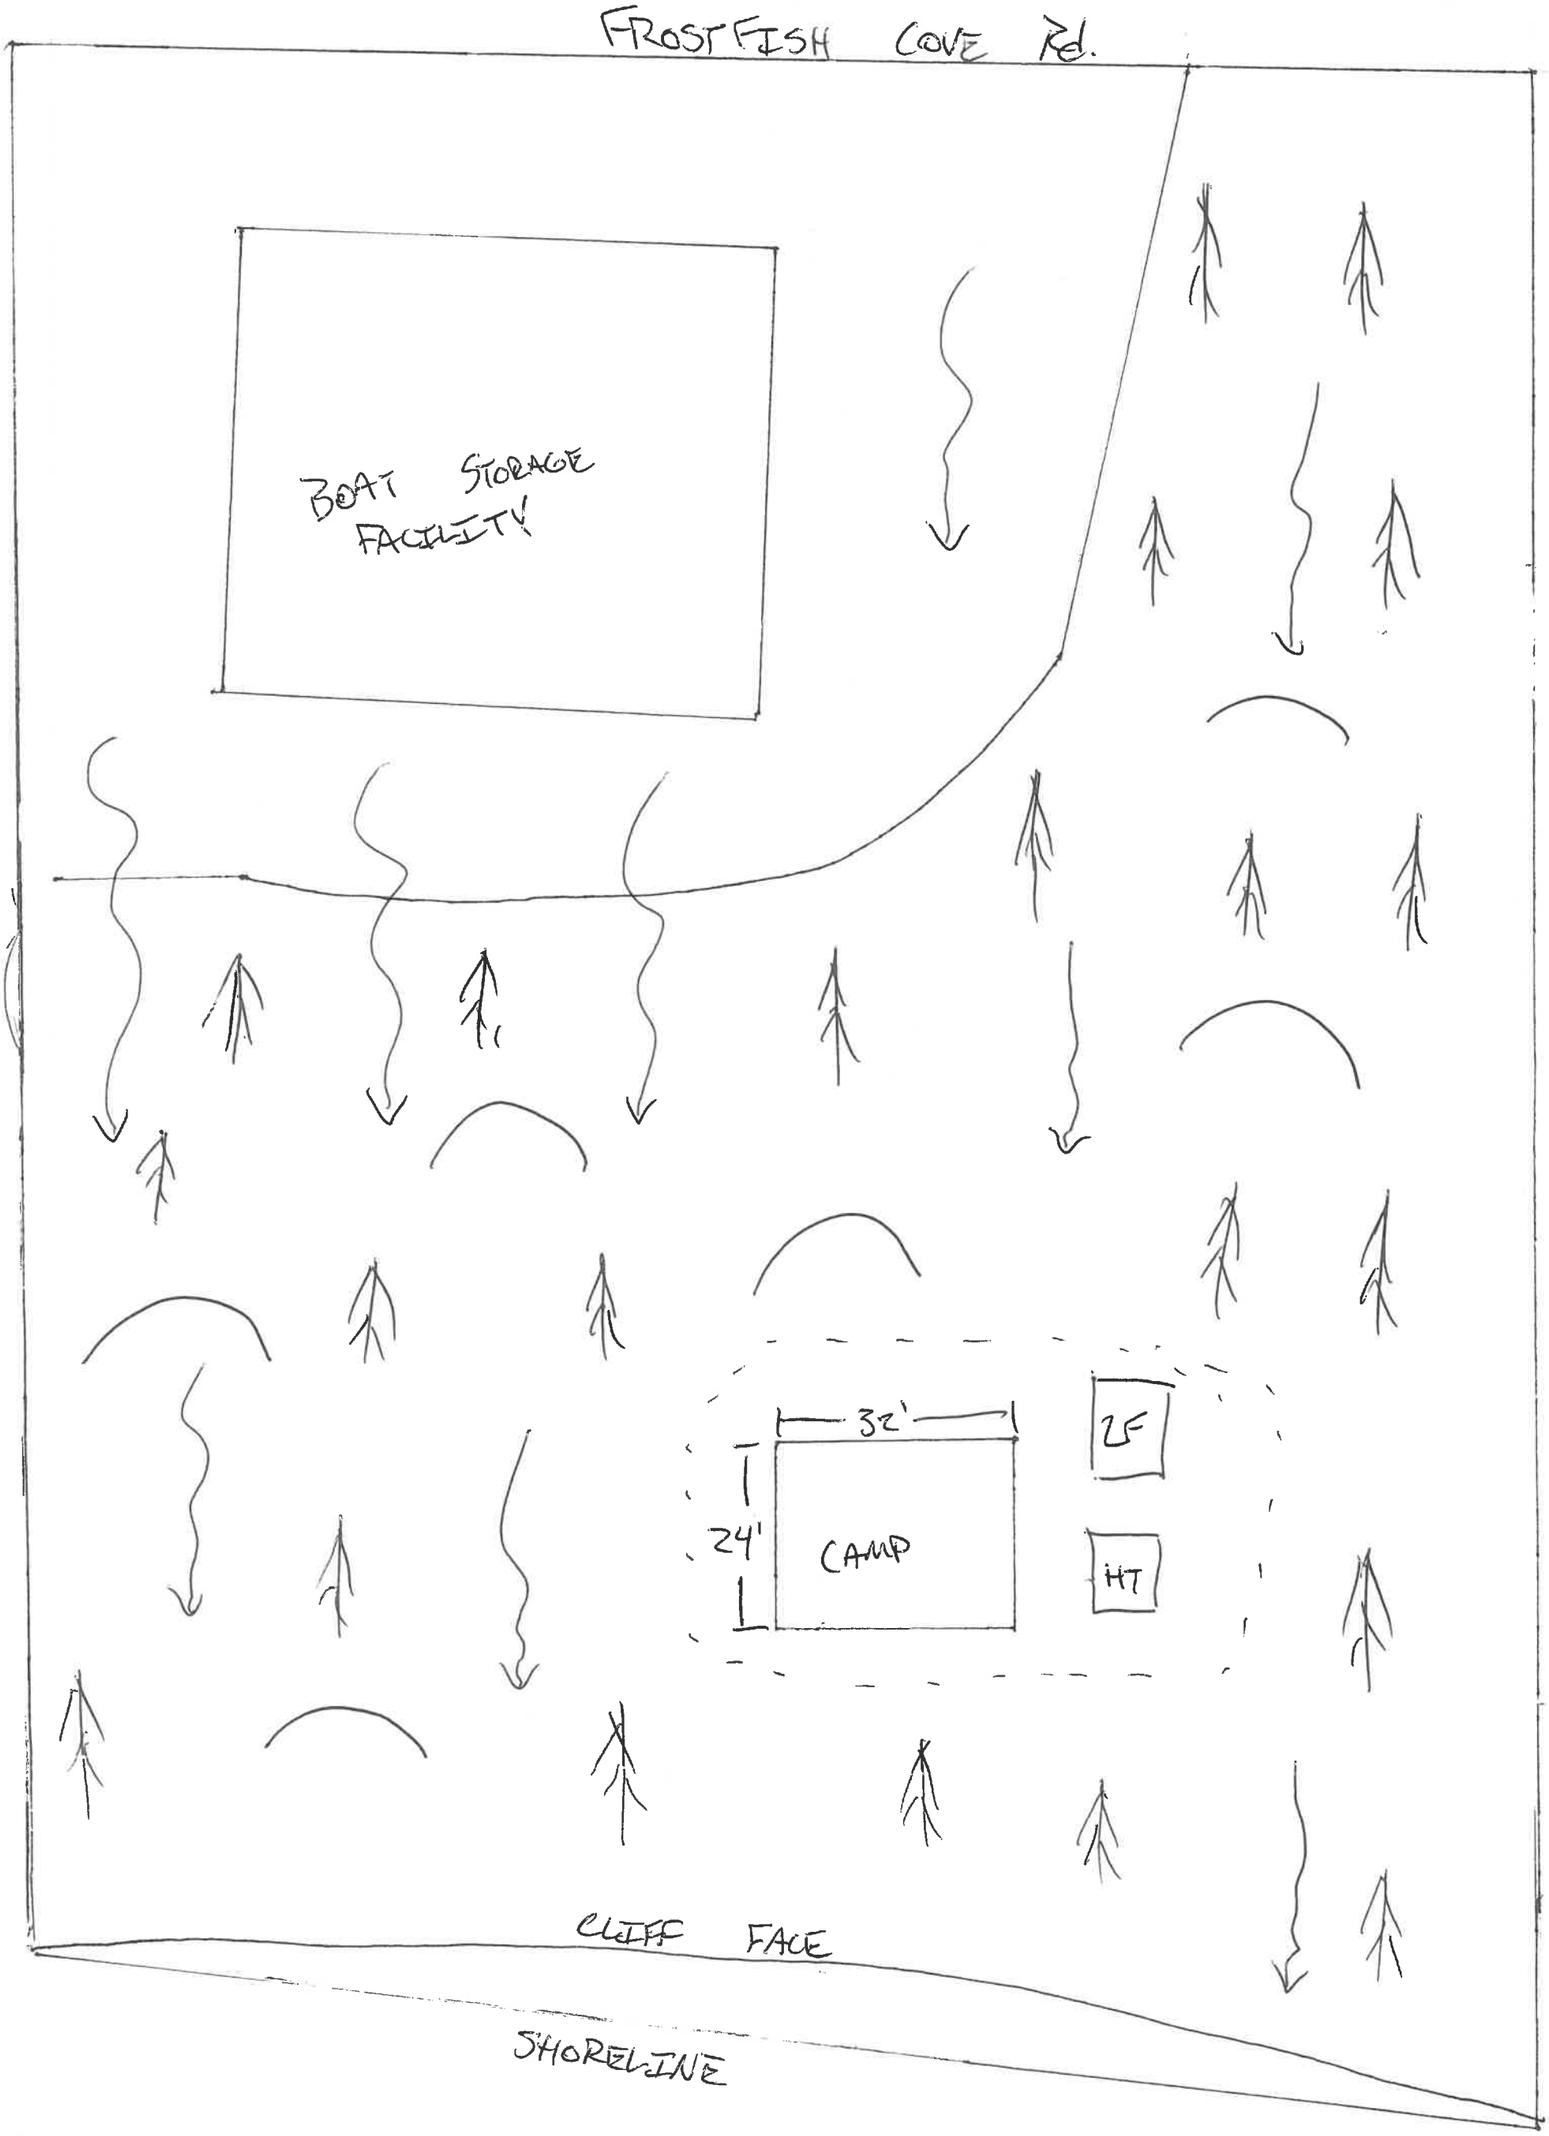

N

MAP #3 — STORMWATER FLOW

1/8" = 5.0'

APPROVED BY

NAME / SIGNATURE

DATE