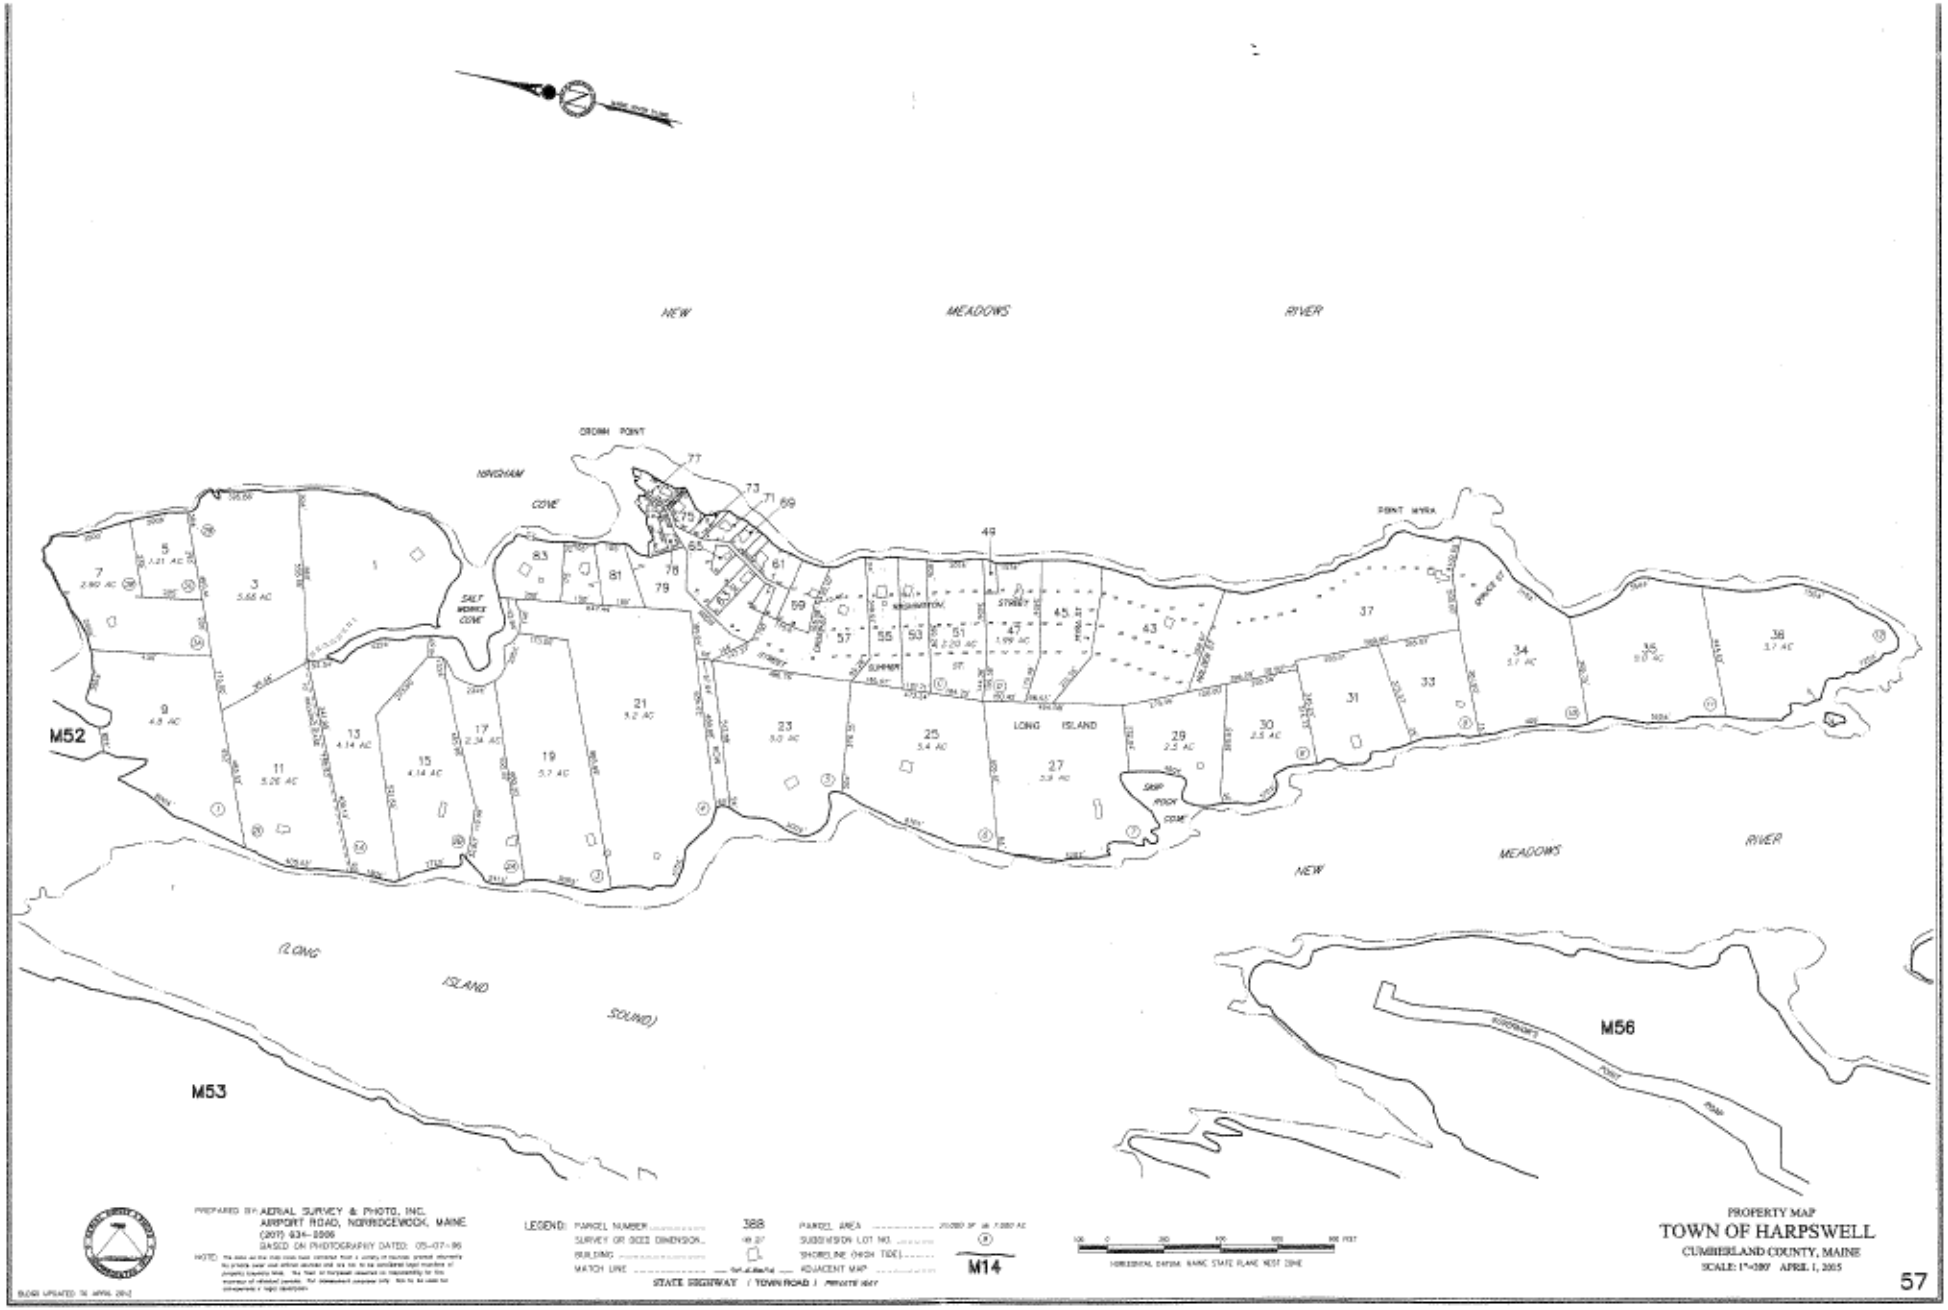
NEW MEADOWS RIVER
CROWN POINT
HINGHAM COVE
SALT WORKS COVE
POINT MYRA
LONG ISLAND
SKIP ROCK COVE
NEW MEADOWS RIVER
(LONG ISLAND SOUND)
M52
M53
M56
PREPARED BY: AERIAL SURVEY & PHOTO, INC.
AIRPORT ROAD, NORRIDGEWOCK, MAINE
(207) 634-2006
BASED ON PHOTOGRAPHY DATED: 05-07-96
LEGEND: PARCEL NUMBER 388
SURVEY OR DEED DIMENSION 49.27
BUILDING
MATCH LINE
PARCEL AREA
SUBDIVISION LOT NO.
SHORELINE (HIGH TIDE)
ADJACENT MAP
STATE HIGHWAY / TOWN ROAD / PRIVATE WAY
M14
HORIZONTAL DATUM: NAME STATE PLANE WEST ZONE
PROPERTY MAP
TOWN OF HARPSWELL
CUMBERLAND COUNTY, MAINE
SCALE: 1"=300' APRIL 1, 2015
57