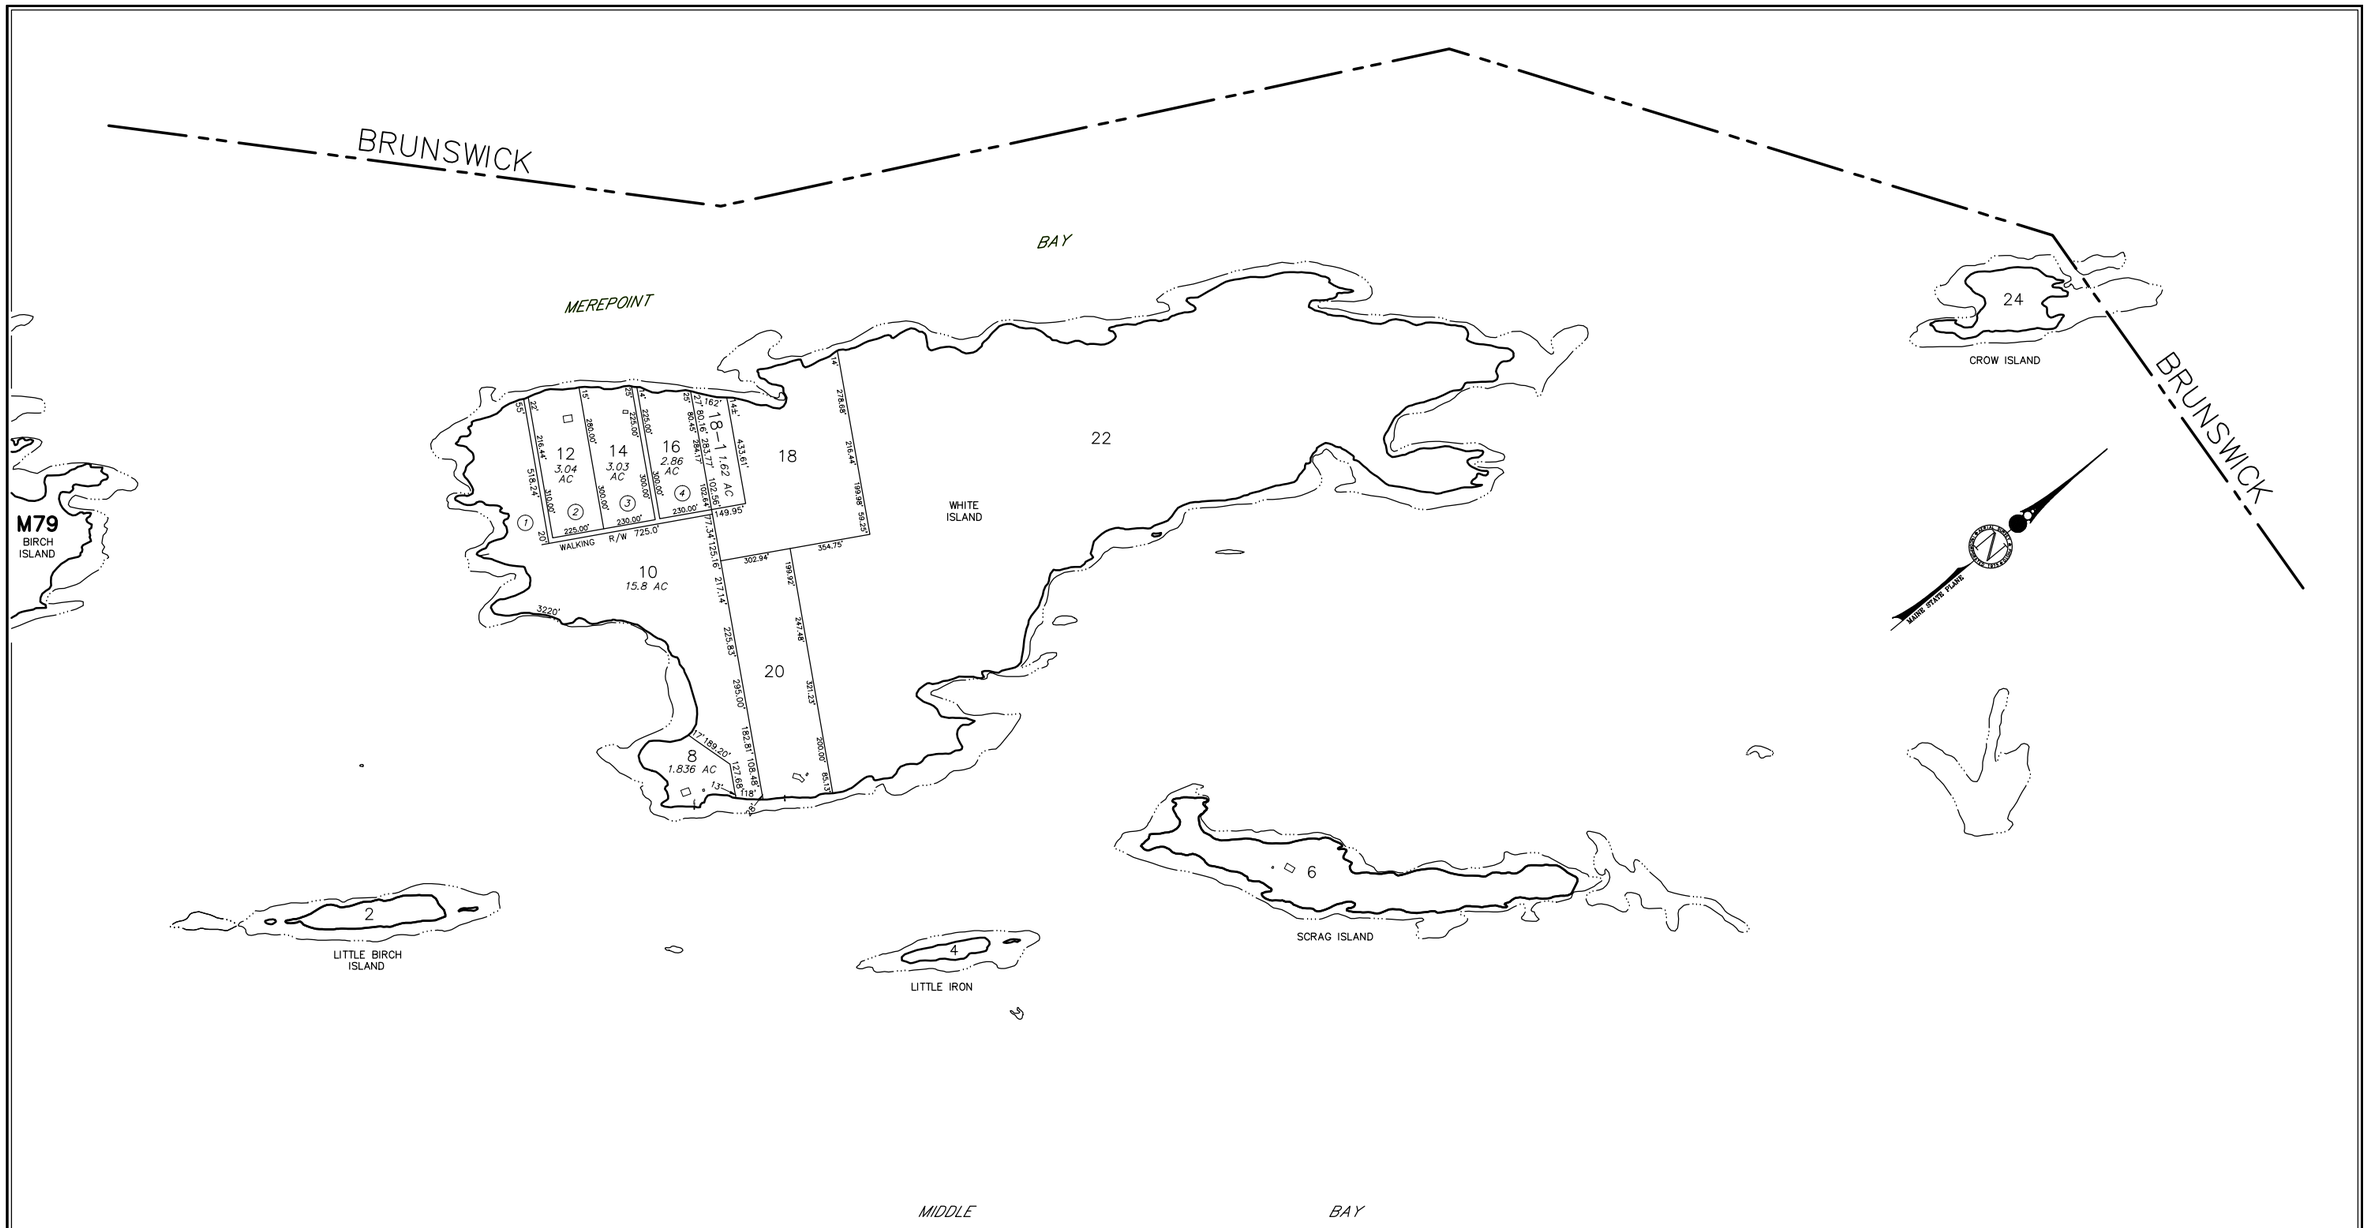

PREPARED BY: AERIAL SURVEY & PHOTO, INC.
AIRPORT ROAD, NORRIDGEWOCK, MAINE
(207) 634-2006
BASED ON PHOTOGRAPHY DATED: 05-07-96

NOTE: The data on this map have been compiled from a variety of sources, granted voluntarily by private owner and official sources and are not to be considered legal locations of property boundary lines. The Town of Harpswell assumes no responsibility for the accuracy of individual parcels. For assessment purposes only. Not to be used for conveyances or legal description.

BLDGS UPDATED TO APRIL 2012

LEGEND:

PARCEL NUMBER	388	PARCEL AREA	20,000 SF OR 7.000 AC
SURVEY OR DEED DIMENSION	161.21'	SUBDIVISION LOT NO.	9
BUILDING		SHORELINE (HIGH TIDE)	
MATCH LINE	Part of Map/Lot	ADJACENT MAP	M14

STATE HIGHWAY / TOWN ROAD / *PRIVATE WAY*

150 0 300 600 900 1200 FEET

HORIZONTAL DATUM: MAINE STATE PLANE WEST ZONE

PROPERTY MAP
TOWN OF HARPSWELL
CUMBERLAND COUNTY, MAINE
SCALE: 1"=300' APRIL 1, 2016

M3 80