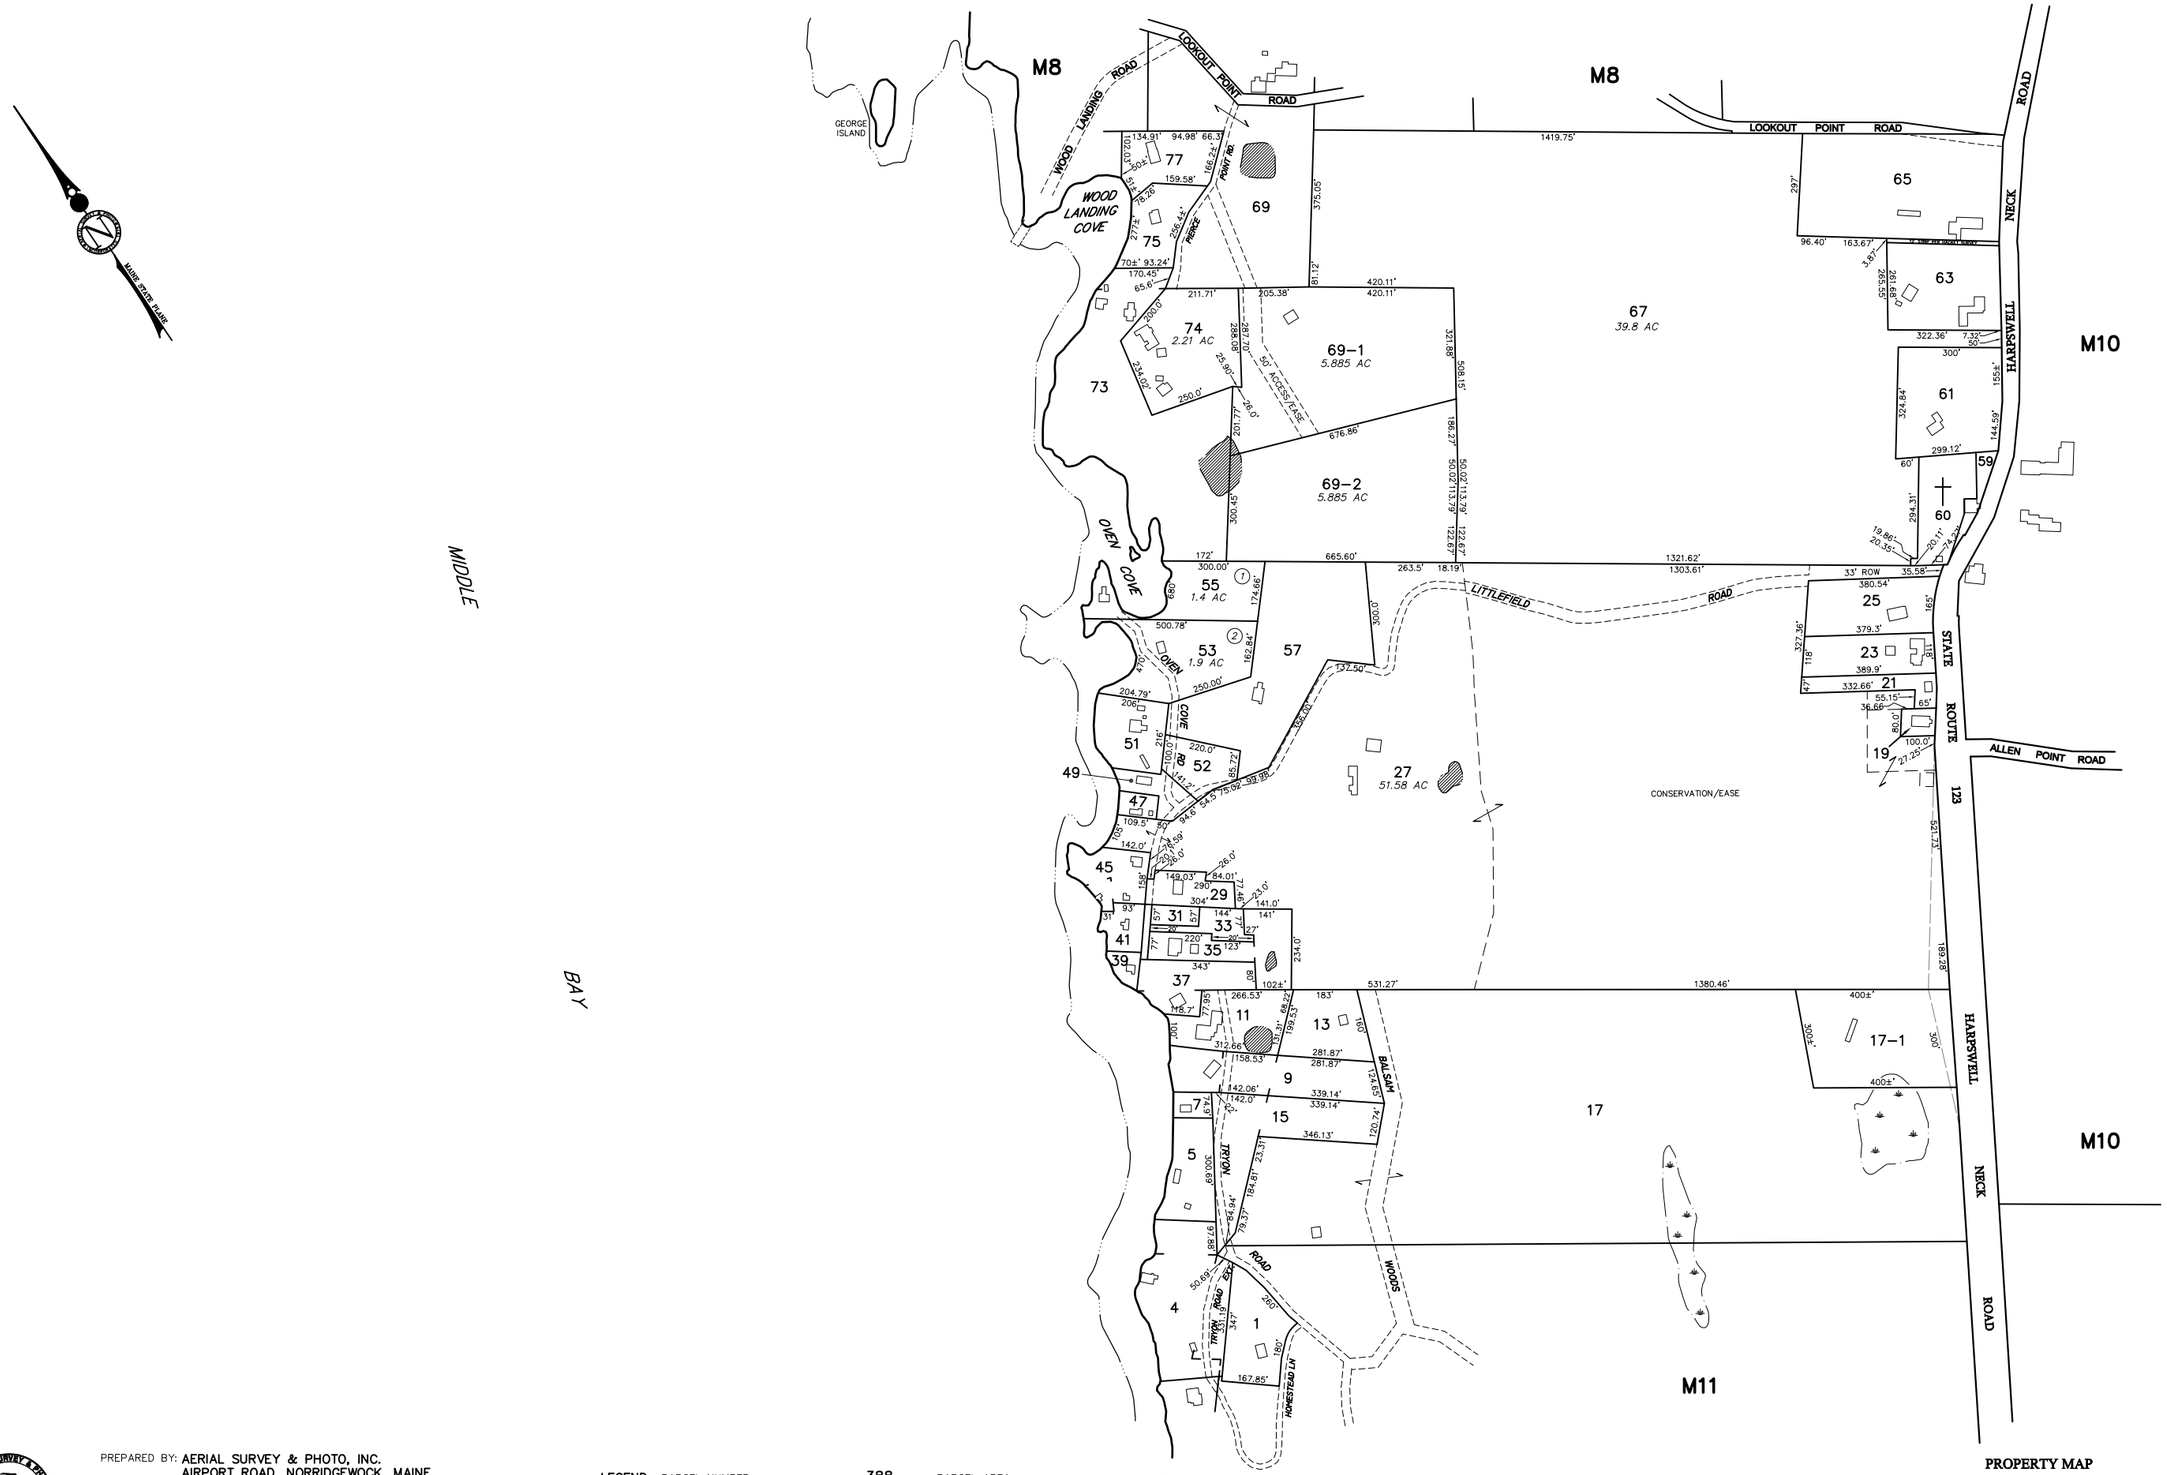

PREPARED BY: **AERIAL SURVEY & PHOTO, INC.**
AIRPORT ROAD, NORRIDGEWOCK, MAINE
(207) 634-2006
BASED ON PHOTOGRAPHY DATED: 05-07-96

NOTE: The data on this map have been compiled from a variety of sources, granted voluntarily by private owner and official sources and are not to be considered legal locations of property boundary lines. The Town of Harpswell assumes no responsibility for the accuracy of individual parcels. For assessment purposes only. Not to be used for conveyances or legal description.

BLDGS UPDATED TO APRIL 2012

LEGEND:
PARCEL NUMBER 388
SURVEY OR DEED DIMENSION.. 161.21'
BUILDING .....
MATCH LINE ..... ___ Part of Map/Lot ___
PARCEL AREA ..... *20,000 SF* OR *7,000 AC*
SUBDIVISION LOT NO. ..... (9)
SHORELINE (HIGH TIDE) .....
ADJACENT MAP **M14**

STATE HIGHWAY / TOWN ROAD / *PRIVATE WAY*

PROPERTY MAP
TOWN OF HARPSWELL
CUMBERLAND COUNTY, MAINE
SCALE: 1"=200' APRIL 1, 2014