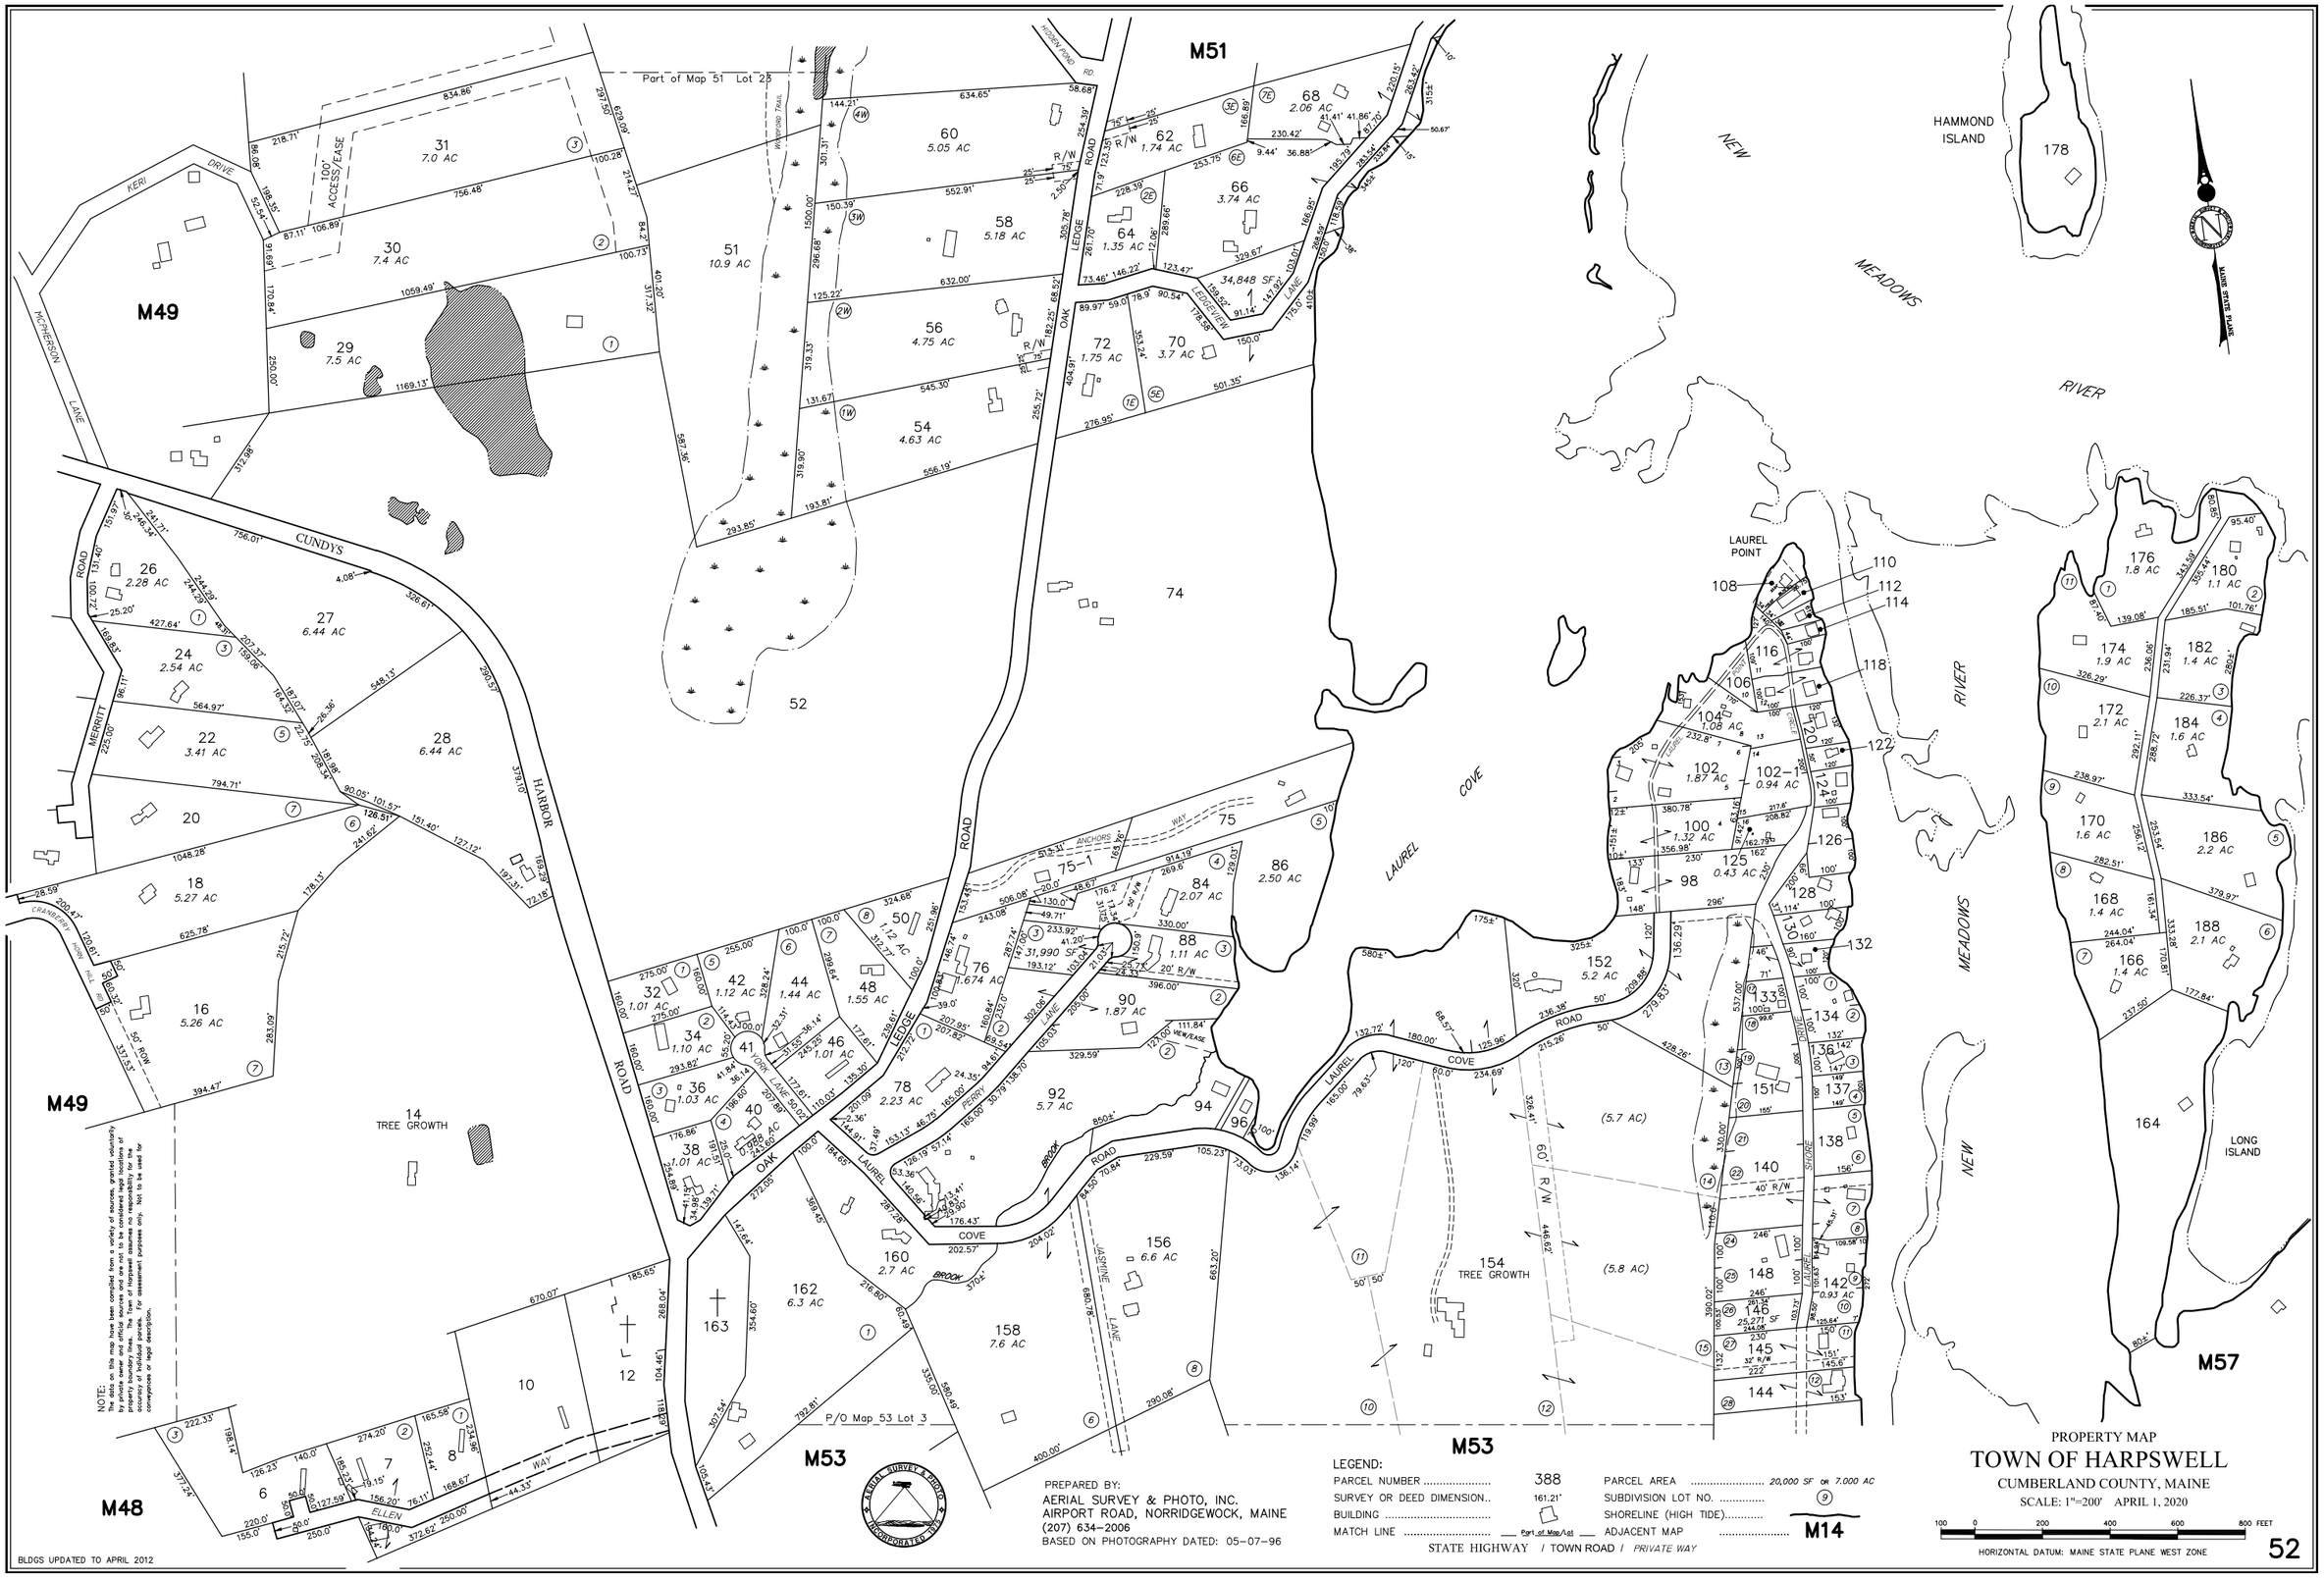
M49
M51
M48
M53
M57
M14
HAMMOND ISLAND
NEW MEADOWS RIVER
LAUREL COVE
LAUREL POINT
LONG ISLAND
TREE GROWTH
Part of Map 51 Lot 23
P/O Map 53 Lot 3
KERI DRIVE
MCPHERSON LANE
CUNDYS HARBOR ROAD
MERRITT ROAD
OAK LEDGE ROAD
LAUREL COVE ROAD
ELLEN WAY
YORK LANE
PERRY LANE
BROOK LANE
JASMINE LANE
LAUREL SHORE DRIVE
ANCHORS WAY
LEDGEVIEW LANE
HIDDEN POND RD.
MAINE STATE PLANE
NOTE:
The data on this map have been compiled from a variety of sources, granted voluntarily by private owner and official sources and are not to be considered legal locations of property boundary lines. The Town of Harpswell assumes no responsibility for the accuracy of individual parcels. For assessment purposes only. Not to be used for conveyances or legal description.
BLDGS UPDATED TO APRIL 2012
PREPARED BY:
AERIAL SURVEY & PHOTO, INC.
AIRPORT ROAD, NORRIDGEWOCK, MAINE
(207) 634-2006
BASED ON PHOTOGRAPHY DATED: 05-07-96
LEGEND:
PARCEL NUMBER 388
SURVEY OR DEED DIMENSION.. 161.21'
BUILDING .....
MATCH LINE ..... Part of Map/Lot
PARCEL AREA ..... 20,000 SF OR 7.000 AC
SUBDIVISION LOT NO. 9
SHORELINE (HIGH TIDE).....
ADJACENT MAP M14
STATE HIGHWAY / TOWN ROAD / PRIVATE WAY
PROPERTY MAP
TOWN OF HARPSWELL
CUMBERLAND COUNTY, MAINE
SCALE: 1"=200' APRIL 1, 2020
100 0 200 400 600 800 FEET
HORIZONTAL DATUM: MAINE STATE PLANE WEST ZONE
52