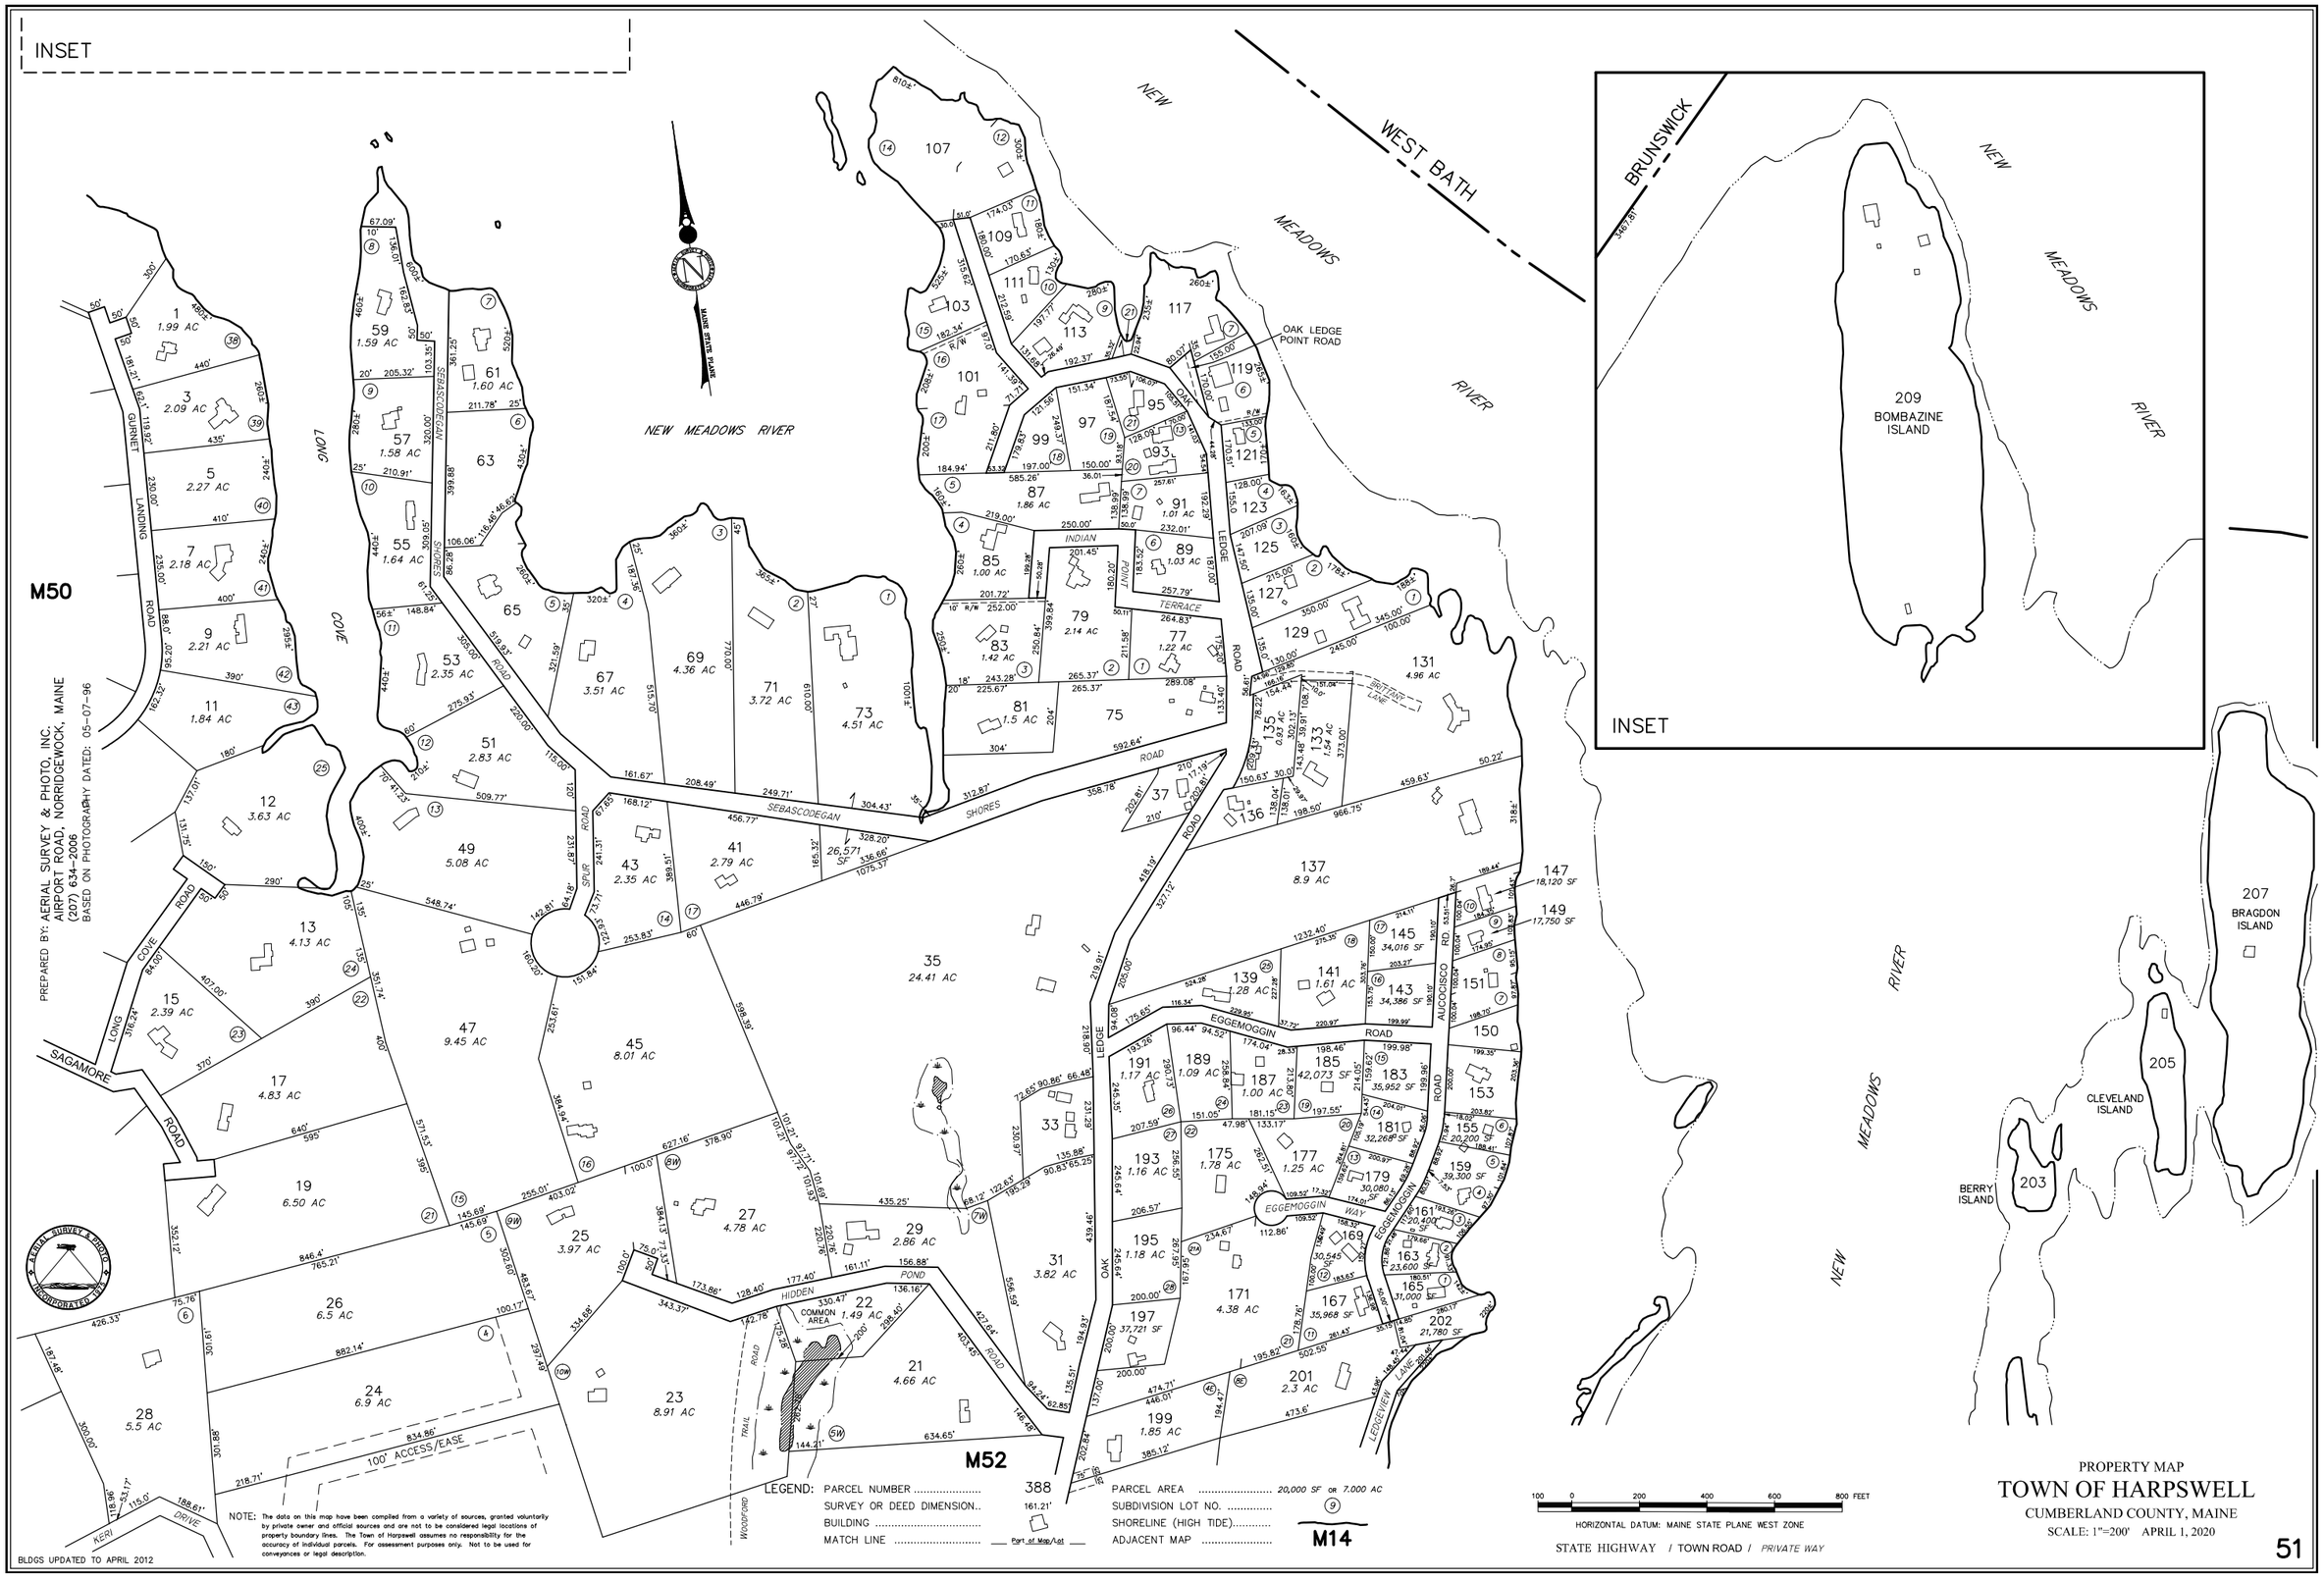
INSET
M50
M52
M14
NEW MEADOWS RIVER
WEST BATH
BRUNSWICK
209 BOMBAZINE ISLAND
207 BRAGDON ISLAND
205 CLEVELAND ISLAND
203 BERRY ISLAND
OAK LEDGE POINT ROAD
SEBASCODEGAN SHORES
INDIAN POINT TERRACE
OAK LEDGE ROAD
EGGEMOGGIN ROAD
EGGEMOGGIN WAY
AUCOCISCO RD
HIDDEN POND
COMMON AREA 1.49 AC
100' ACCESS/EASE
GURNET LANDING ROAD
SAGAMORE ROAD
LONG COVE
KERI DRIVE
WOODFORD TRAIL ROAD
LEDGEVIEW LANE
PREPARED BY: AERIAL SURVEY & PHOTO, INC.
AIRPORT ROAD, NORRIDGEWOCK, MAINE
(207) 634-2006
BASED ON PHOTOGRAPHY DATED: 05-07-96
BLDGS UPDATED TO APRIL 2012
NOTE: The data on this map have been compiled from a variety of sources, granted voluntarily by private owner and official sources and are not to be considered legal locations of property boundary lines. The Town of Harpswell assumes no responsibility for the accuracy of individual parcels. For assessment purposes only. Not to be used for conveyances or legal description.
LEGEND:
PARCEL NUMBER 388
SURVEY OR DEED DIMENSION.. 161.21'
BUILDING .....
MATCH LINE ..... Part of Map/Lot
PARCEL AREA ..... 20,000 SF OR 7.000 AC
SUBDIVISION LOT NO. 9
SHORELINE (HIGH TIDE).....
ADJACENT MAP .....
100 0 200 400 600 800 FEET
HORIZONTAL DATUM: MAINE STATE PLANE WEST ZONE
STATE HIGHWAY / TOWN ROAD / PRIVATE WAY
PROPERTY MAP
TOWN OF HARPSWELL
CUMBERLAND COUNTY, MAINE
SCALE: 1"=200' APRIL 1, 2020
51